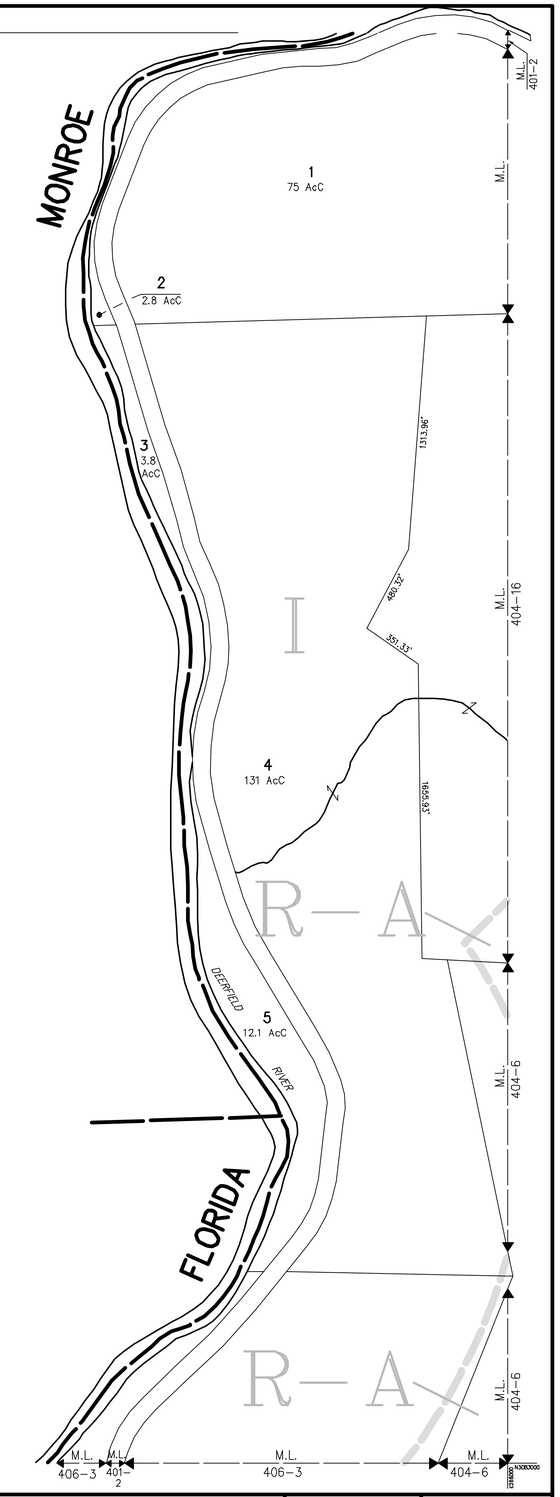

THIS MAP IS FOR ASSESSMENT PURPOSES. IT IS NOT VALID FOR LEGAL DESCRIPTION OR CONVEYANCE.

THE HORIZONTAL DATUM IS THE MASSACHUSETTS STATE PLANE COORDINATE SYSTEM, NAD 83.

PRODUCED IN 2005 BY
CARTOGRAPHIC ASSOC. INC.
PROFESSIONAL GIS CONSULTANTS
MUNICIPAL MAPPING – GIS – PUBLIC WORKS INFORMATION MANAGEMENT
11 PLEASANT STREET, LITTLETON, NEW HAMPSHIRE 03561
(603)444–8768 – 1(800)322–4540 – FAX (603)444–1366 – WWW.CAI–INFO.COM

LEGEND

AREA SURVEYED . . . . . Ac
AREA CALCULATED . . . . . AcC
RECORD DIMENSION . . . . . ,100'
SCALED DIMENSION . . . . . .100's
MATCH LINE . . . . . M.L.
WATER . . . . . W
EXEMPT PROPERTY. . . . . E
SUBDIVISION LOT NO.. 2
RIGHT OF WAY/ACCESS. . . . . R/W
COMMON OWNERSHIP. . . . . <>
WETLANDS . . . . . .

SCALE 1" = 400'
FEET 200 0 400 800 1200
METERS 100 0 100 200 300

REVISED TO :

PROPERTY MAPS
ROWE
MASSACHUSETTS

INDEX DIAGRAM
401
404
406 407
GN

MAP NO.
405